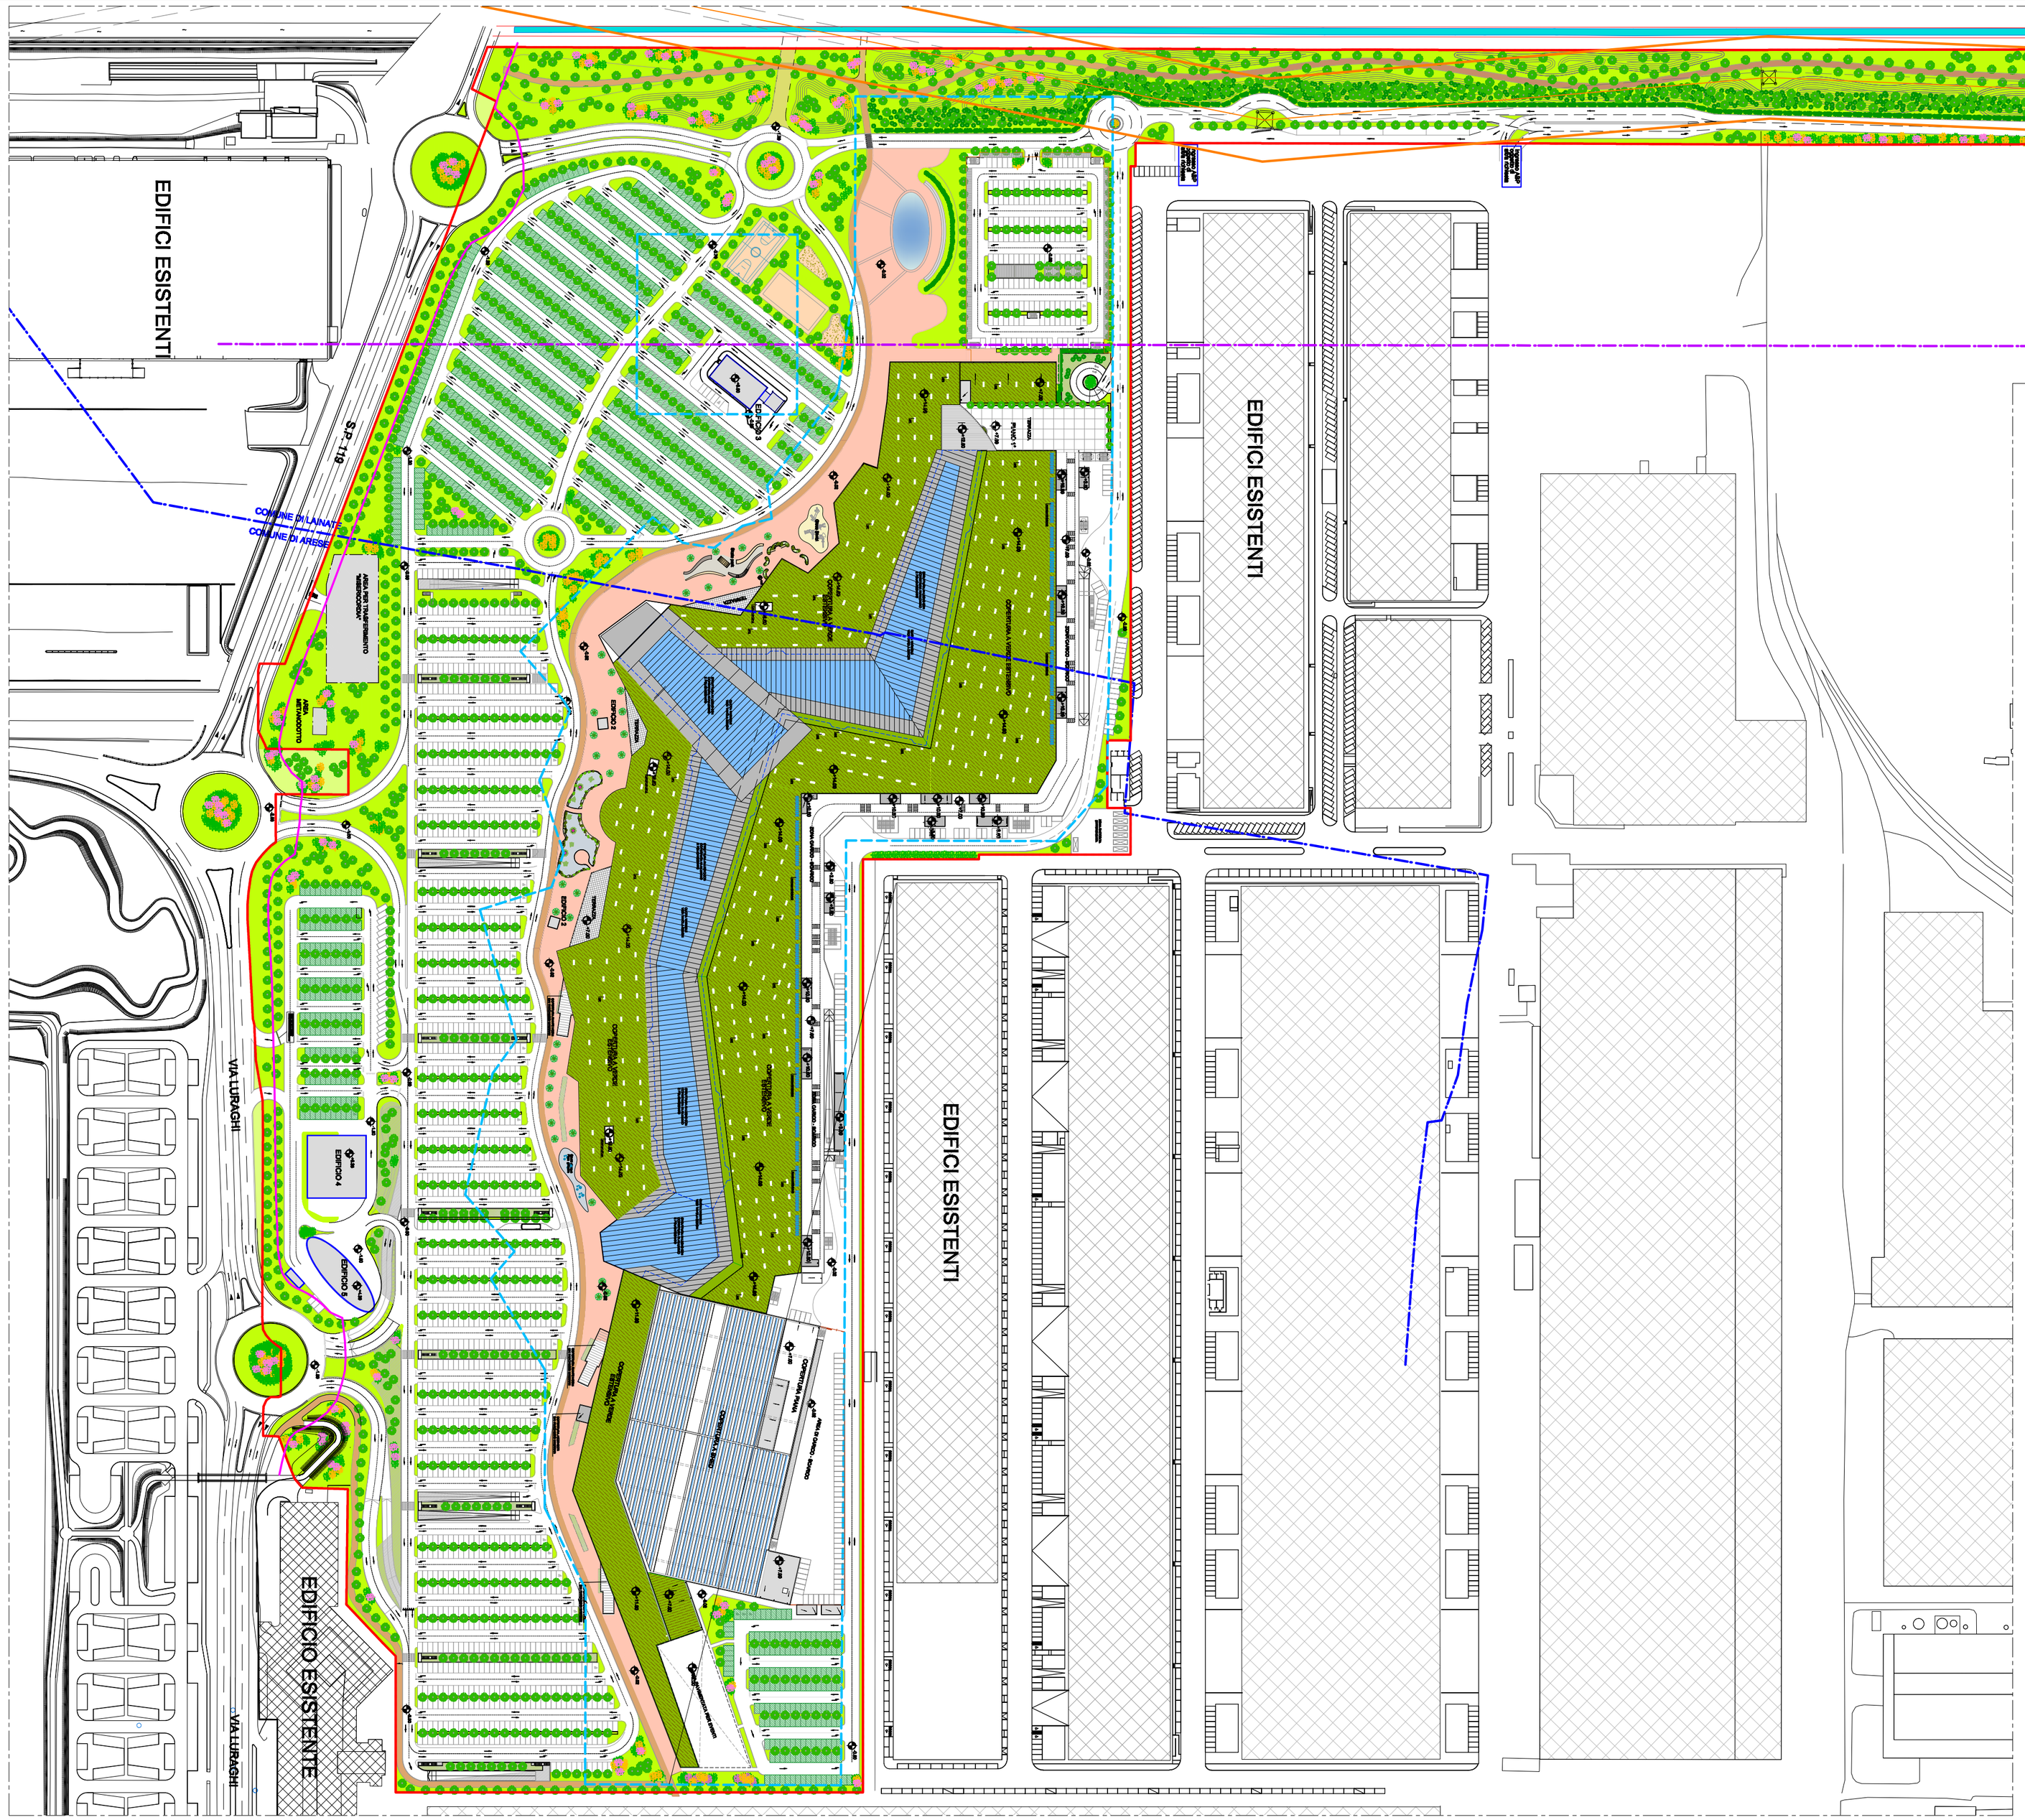PIANO TERRA 1:1000